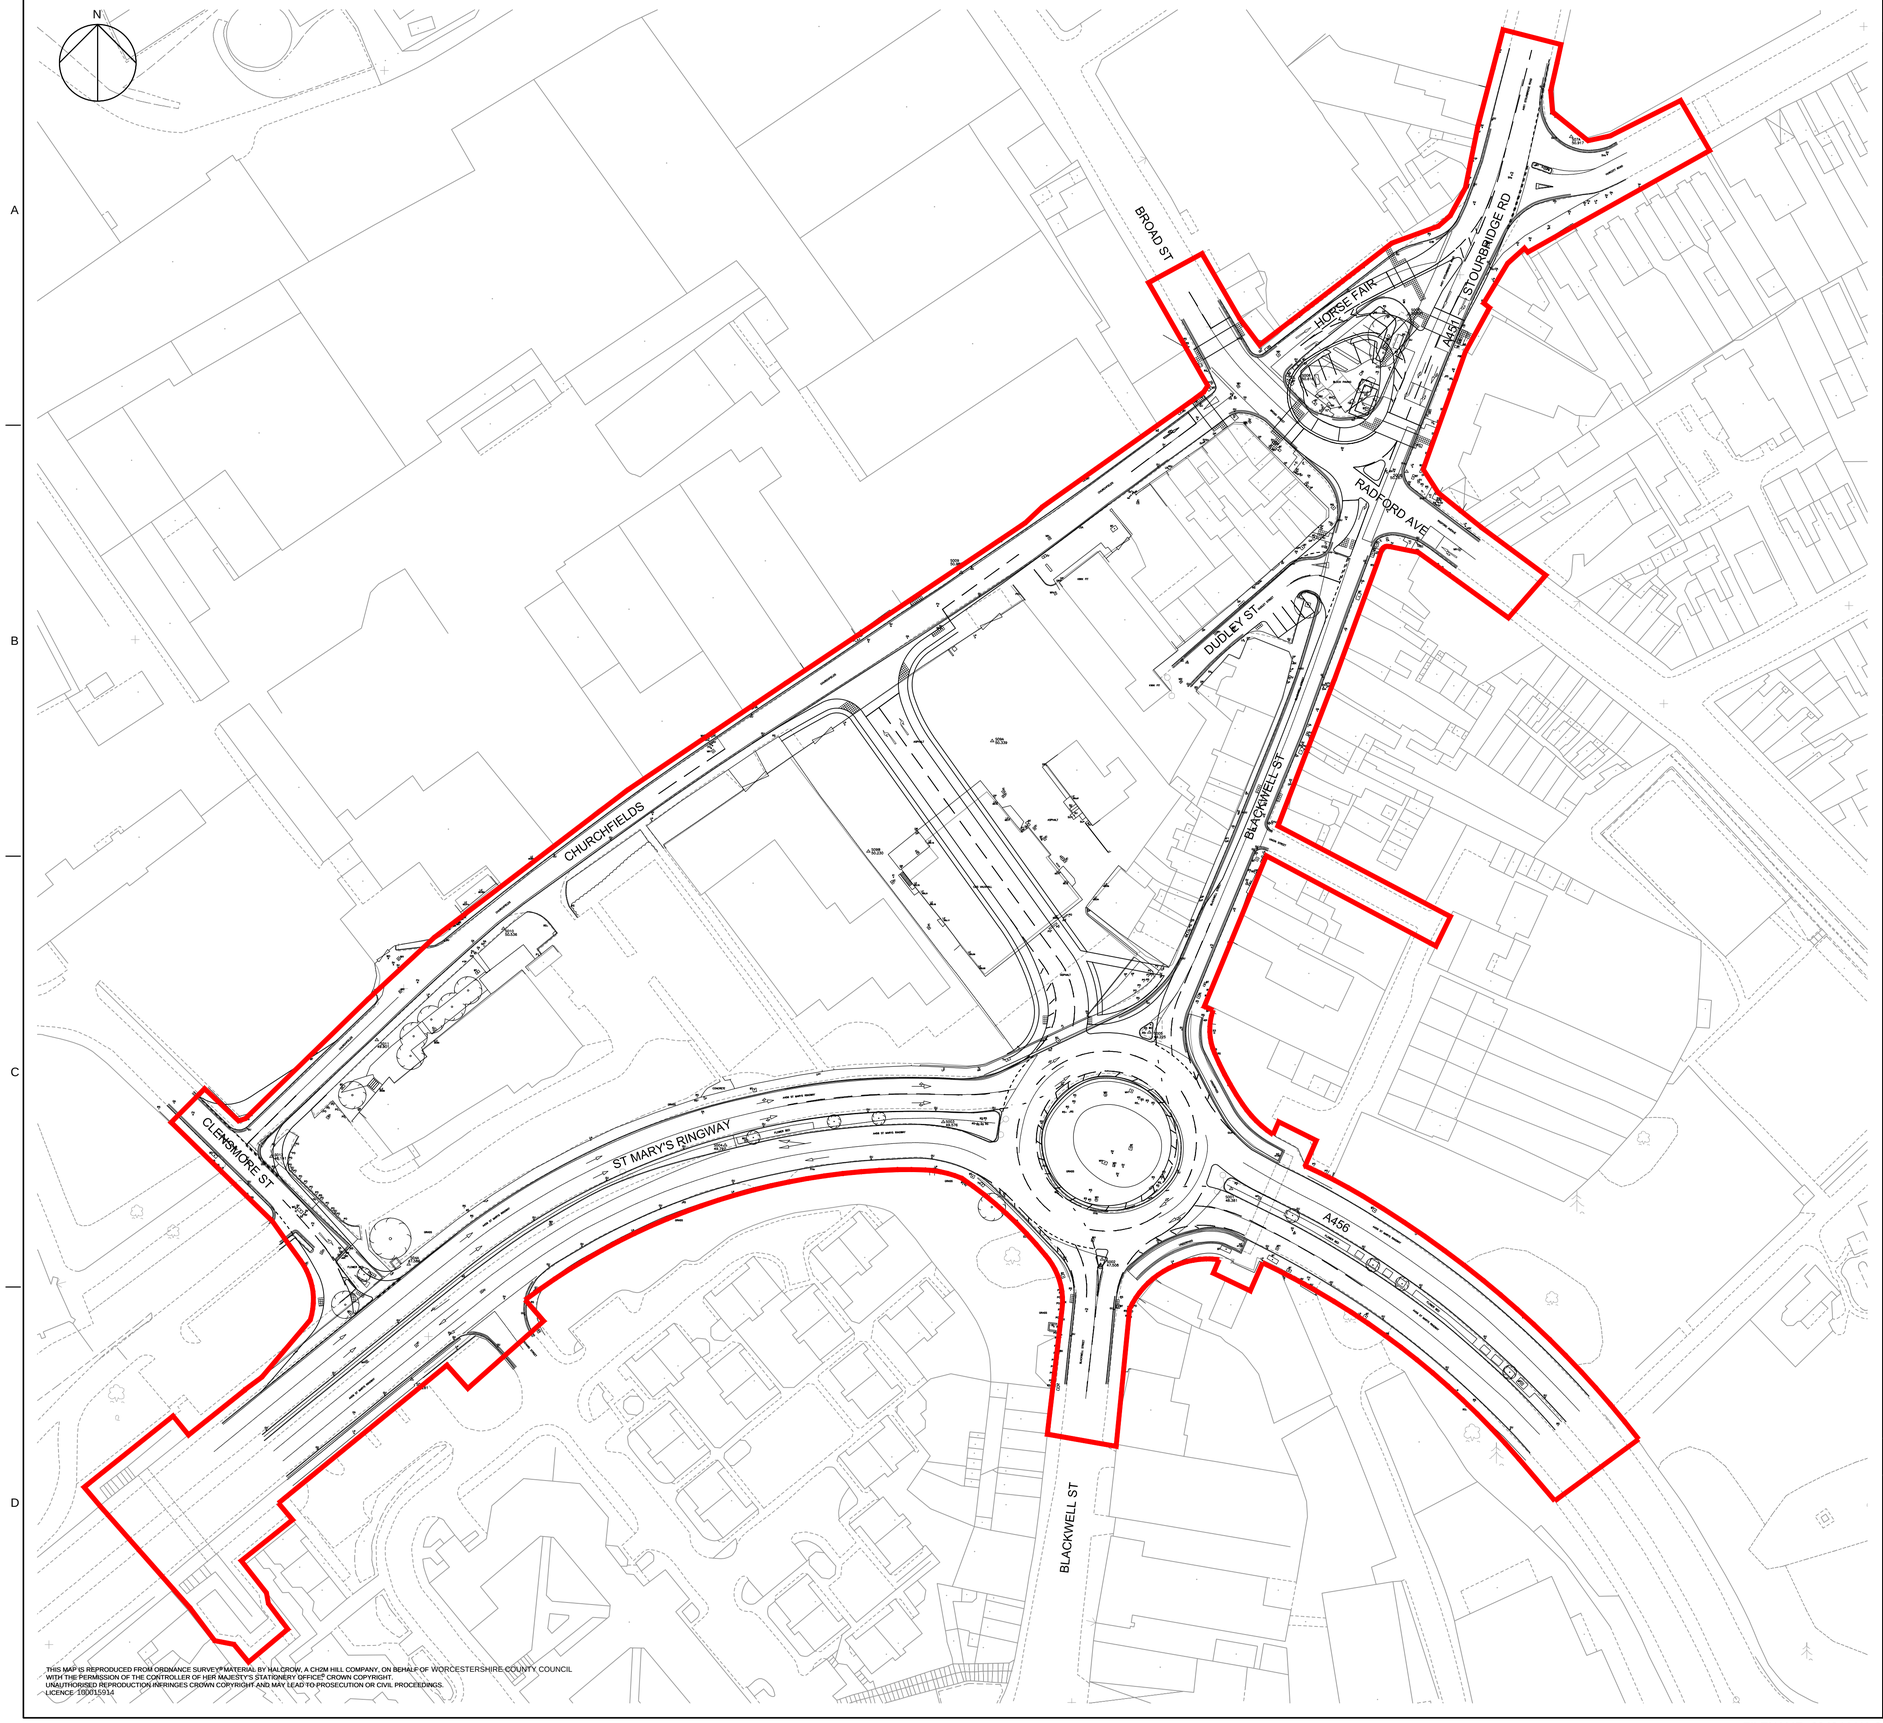

THIS MAP IS REPRODUCED FROM ORDNANCE SURVEY® MATERIAL BY HALCROW, A CH2M HILL COMPANY, ON BEHALF OF WORCESTERSHIRE COUNTY COUNCIL WITH THE PERMISSION OF THE CONTROLLER OF HER MAJESTY'S STATIONERY OFFICE® CROWN COPYRIGHT. UNAUTHORISED REPRODUCTION INFRINGES CROWN COPYRIGHT AND MAY LEAD TO PROSECUTION OR CIVIL PROCEEDINGS. LICENCE 100015914

GENERAL NOTES

1. DO NOT SCALE FROM THIS DRAWING.
2. ALL DIMENSIONS ARE IN METRES UNLESS STATED OTHERWISE.

NOTES

KEY

KEY PLAN

STATUS	REV	DATE	DR	REVISION	CHK	APVD	BY	APVD
DSGN		JAU	JAU		JAU	MT		GW

DRG STATUS S2 | DRG REV P2

©CH2M HILL 2013. ALL RIGHTS RESERVED.

REUSE OF DOCUMENTS: THIS DOCUMENT, AND THE IDEAS AND DESIGNS INCORPORATED HEREIN, AS AN INSTRUMENT OF PROFESSIONAL SERVICE, IS THE PROPERTY OF CH2M HILL AND IS NOT TO BE USED, IN WHOLE OR IN PART, FOR ANY OTHER PROJECT WITHOUT THE WRITTEN AUTHORIZATION OF CH2M HILL.

worcestershire countycouncil

WORCESTERSHIRE COUNTY COUNCIL
COUNTY HALL, SPETCHLEY ROAD
WORCESTER WR5 2NP

ch2m

CHURCHFIELDS, KIDDERMINSTER

RED LINE BOUNDARY

NTS	
VERIFY SCALE	
BAR IS 25mm ON ORIGINAL DRAWING. 0 25mm	
DATE	28/06/2017
PROJ	694944.HA.01
DWG	HGN-01-DR-C-0001
SHEET	1 of 1

FILENAME: 694944.HA.01-HGN-01-DR-C-0001.dwg PLOT DATE: 19-07-17 PLOT TIME: 11:10am