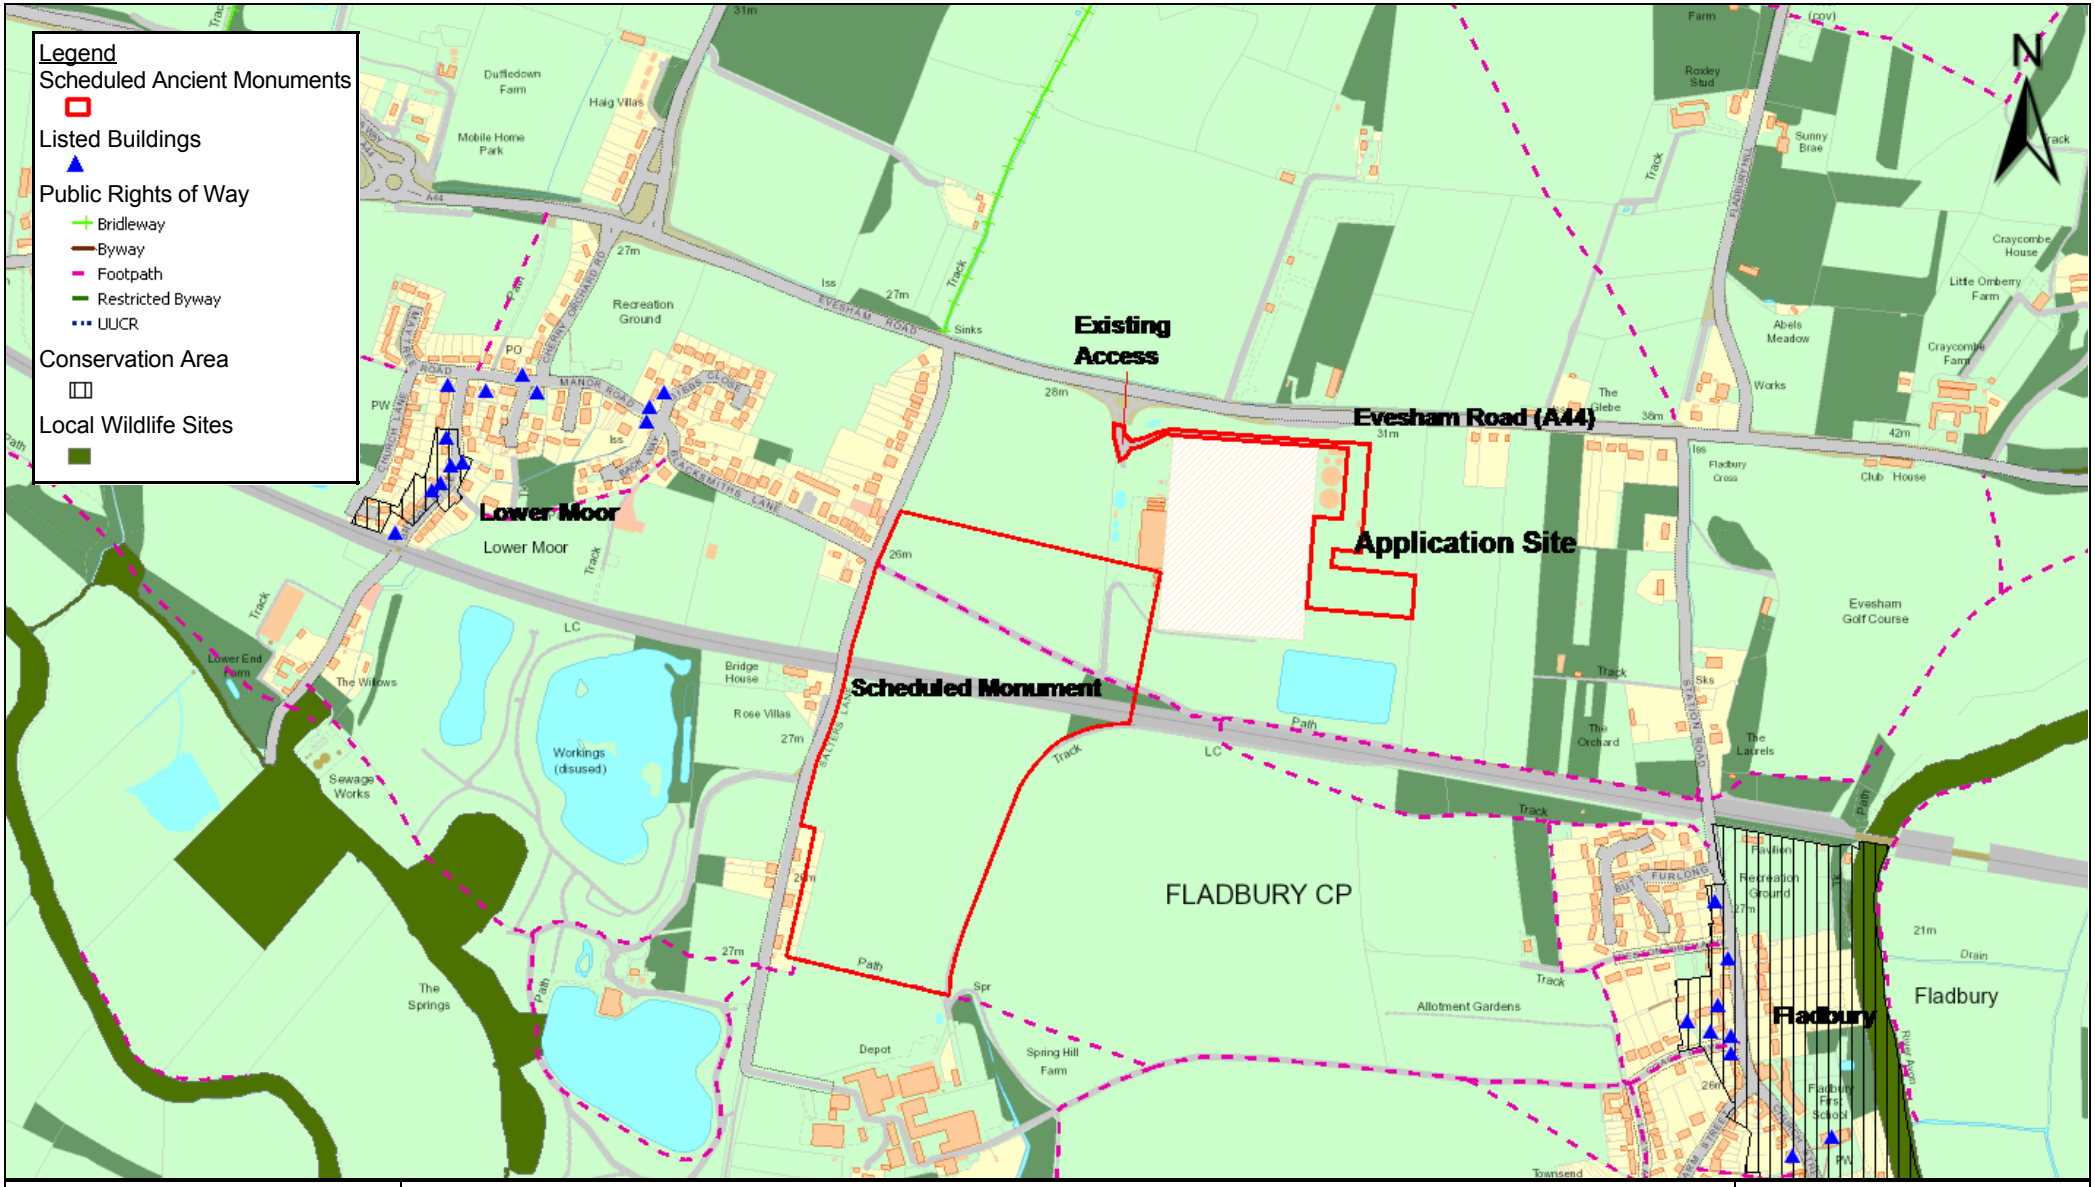

© Crown copyright and database rights 2018 Ordnance Survey 100024230.

0 50 250 500 metres

Indicative Scale: 1:10,000

Date Printed:17/5/2018

Proposed construction of an Anaerobic Digestion (AD) storage tank (part retrospective) on land at Springhill Nursery, off A44 near Vale Green Energy, Springhill Bursery, near Fladbury, Pershore, Worcestershire.
Ref: 18/000018/CM

worcestershire county council

Countryside Service
Worcester Woods Country Park
Wildwood Drive
Worcester
WR5 2LG