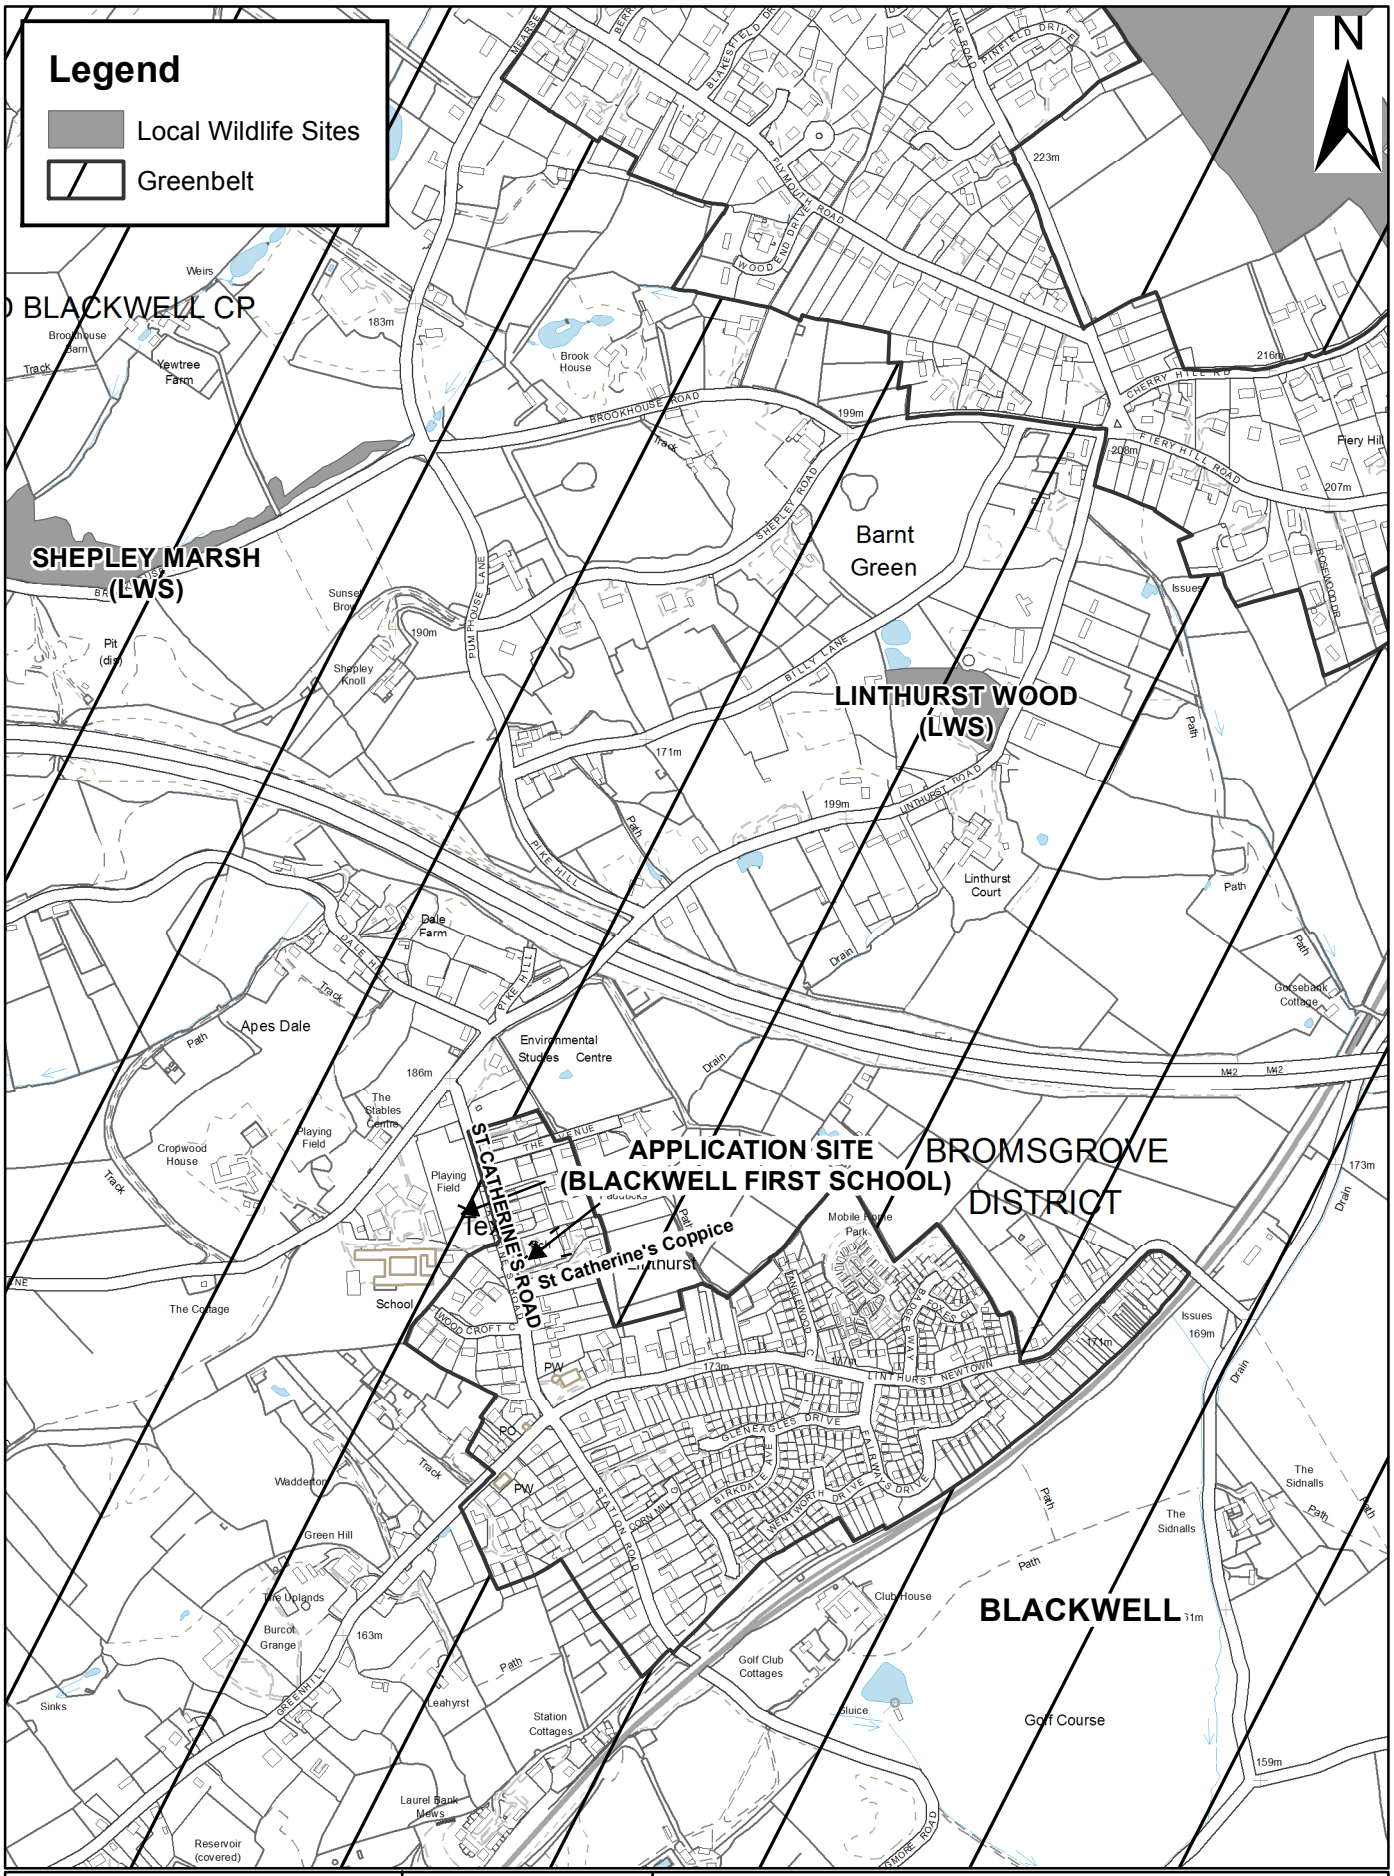

worcestershire county council

Scale: 1:10,000

0 35 70 140 210 280 350 420 490 560 630 700 Metres

0 0.035 0.07 0.14 0.21 0.28 0.35 0.42 0.49 Miles

County Hall, Spetchley Road, Worcester WR5 2NP

15/000001/REG3 Proposed construction of a 3 classroom extension to existing first school to accommodate 1 form entry, together with construction of external timber store, hard play space and car parking area and relocation of existing temporary classrooms at Blackwell First School, St. Catherine's Road, Blackwell, Bromsgrove, Worcestershire, B60 1BN.

© Crown copyright and database rights 2013 Ordnance Survey 100024230.