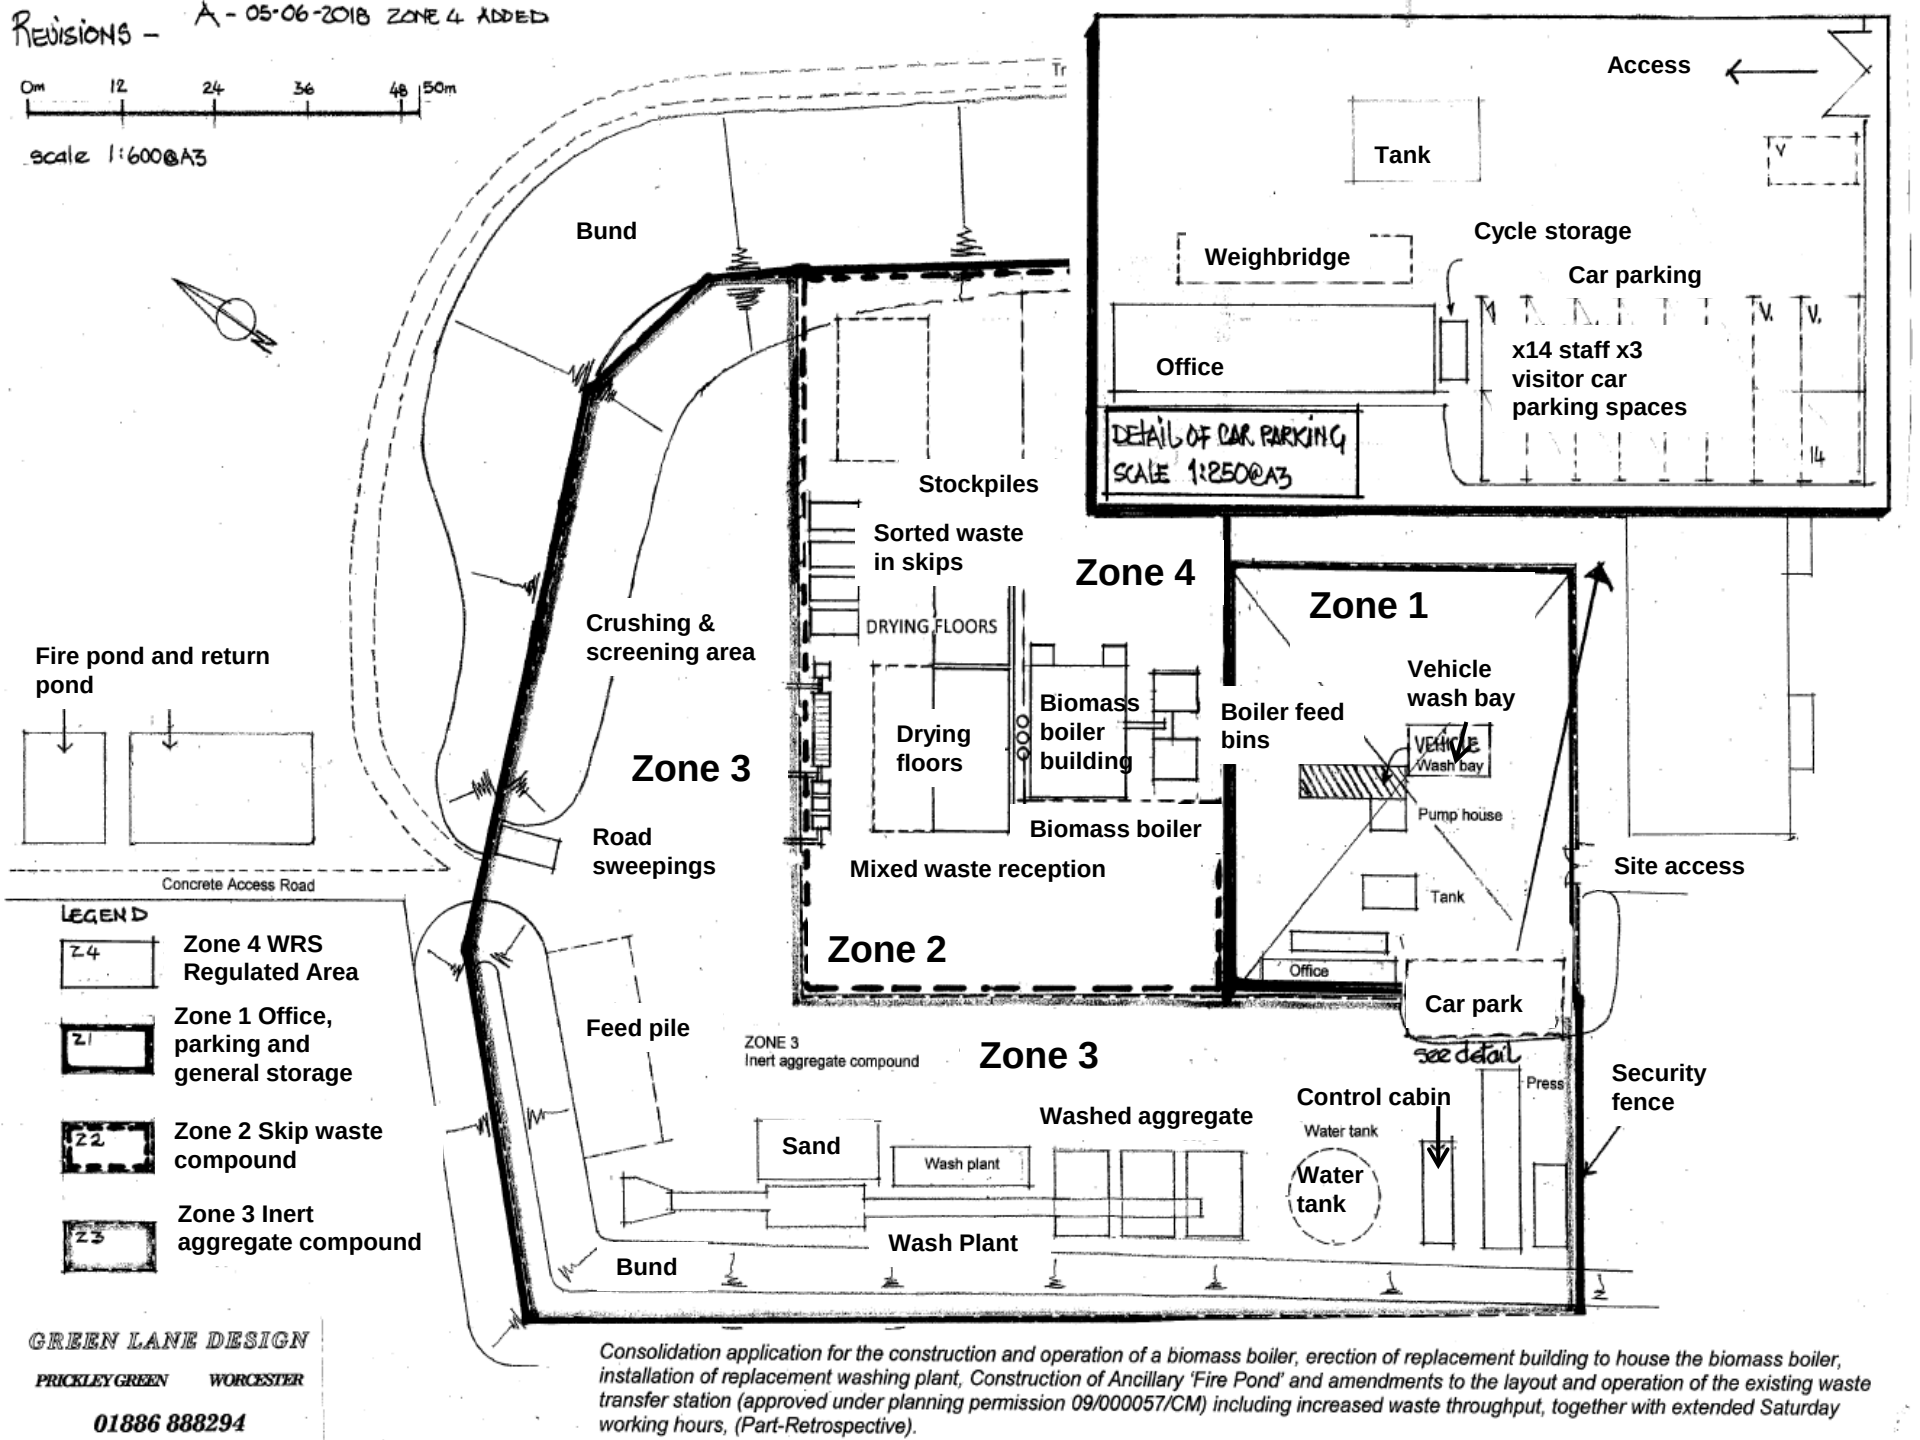

GREEN LANE DESIGN
PRICKLEY GREEN WORCESTER
01886 888294

Consolidation application for the construction and operation of a biomass boiler, erection of replacement building to house the biomass boiler, installation of replacement washing plant, Construction of Ancillary 'Fire Pond' and amendments to the layout and operation of the existing waste transfer station (approved under planning permission 09/000057/CM) including increased waste throughput, together with extended Saturday working hours, (Part-Retrospective).