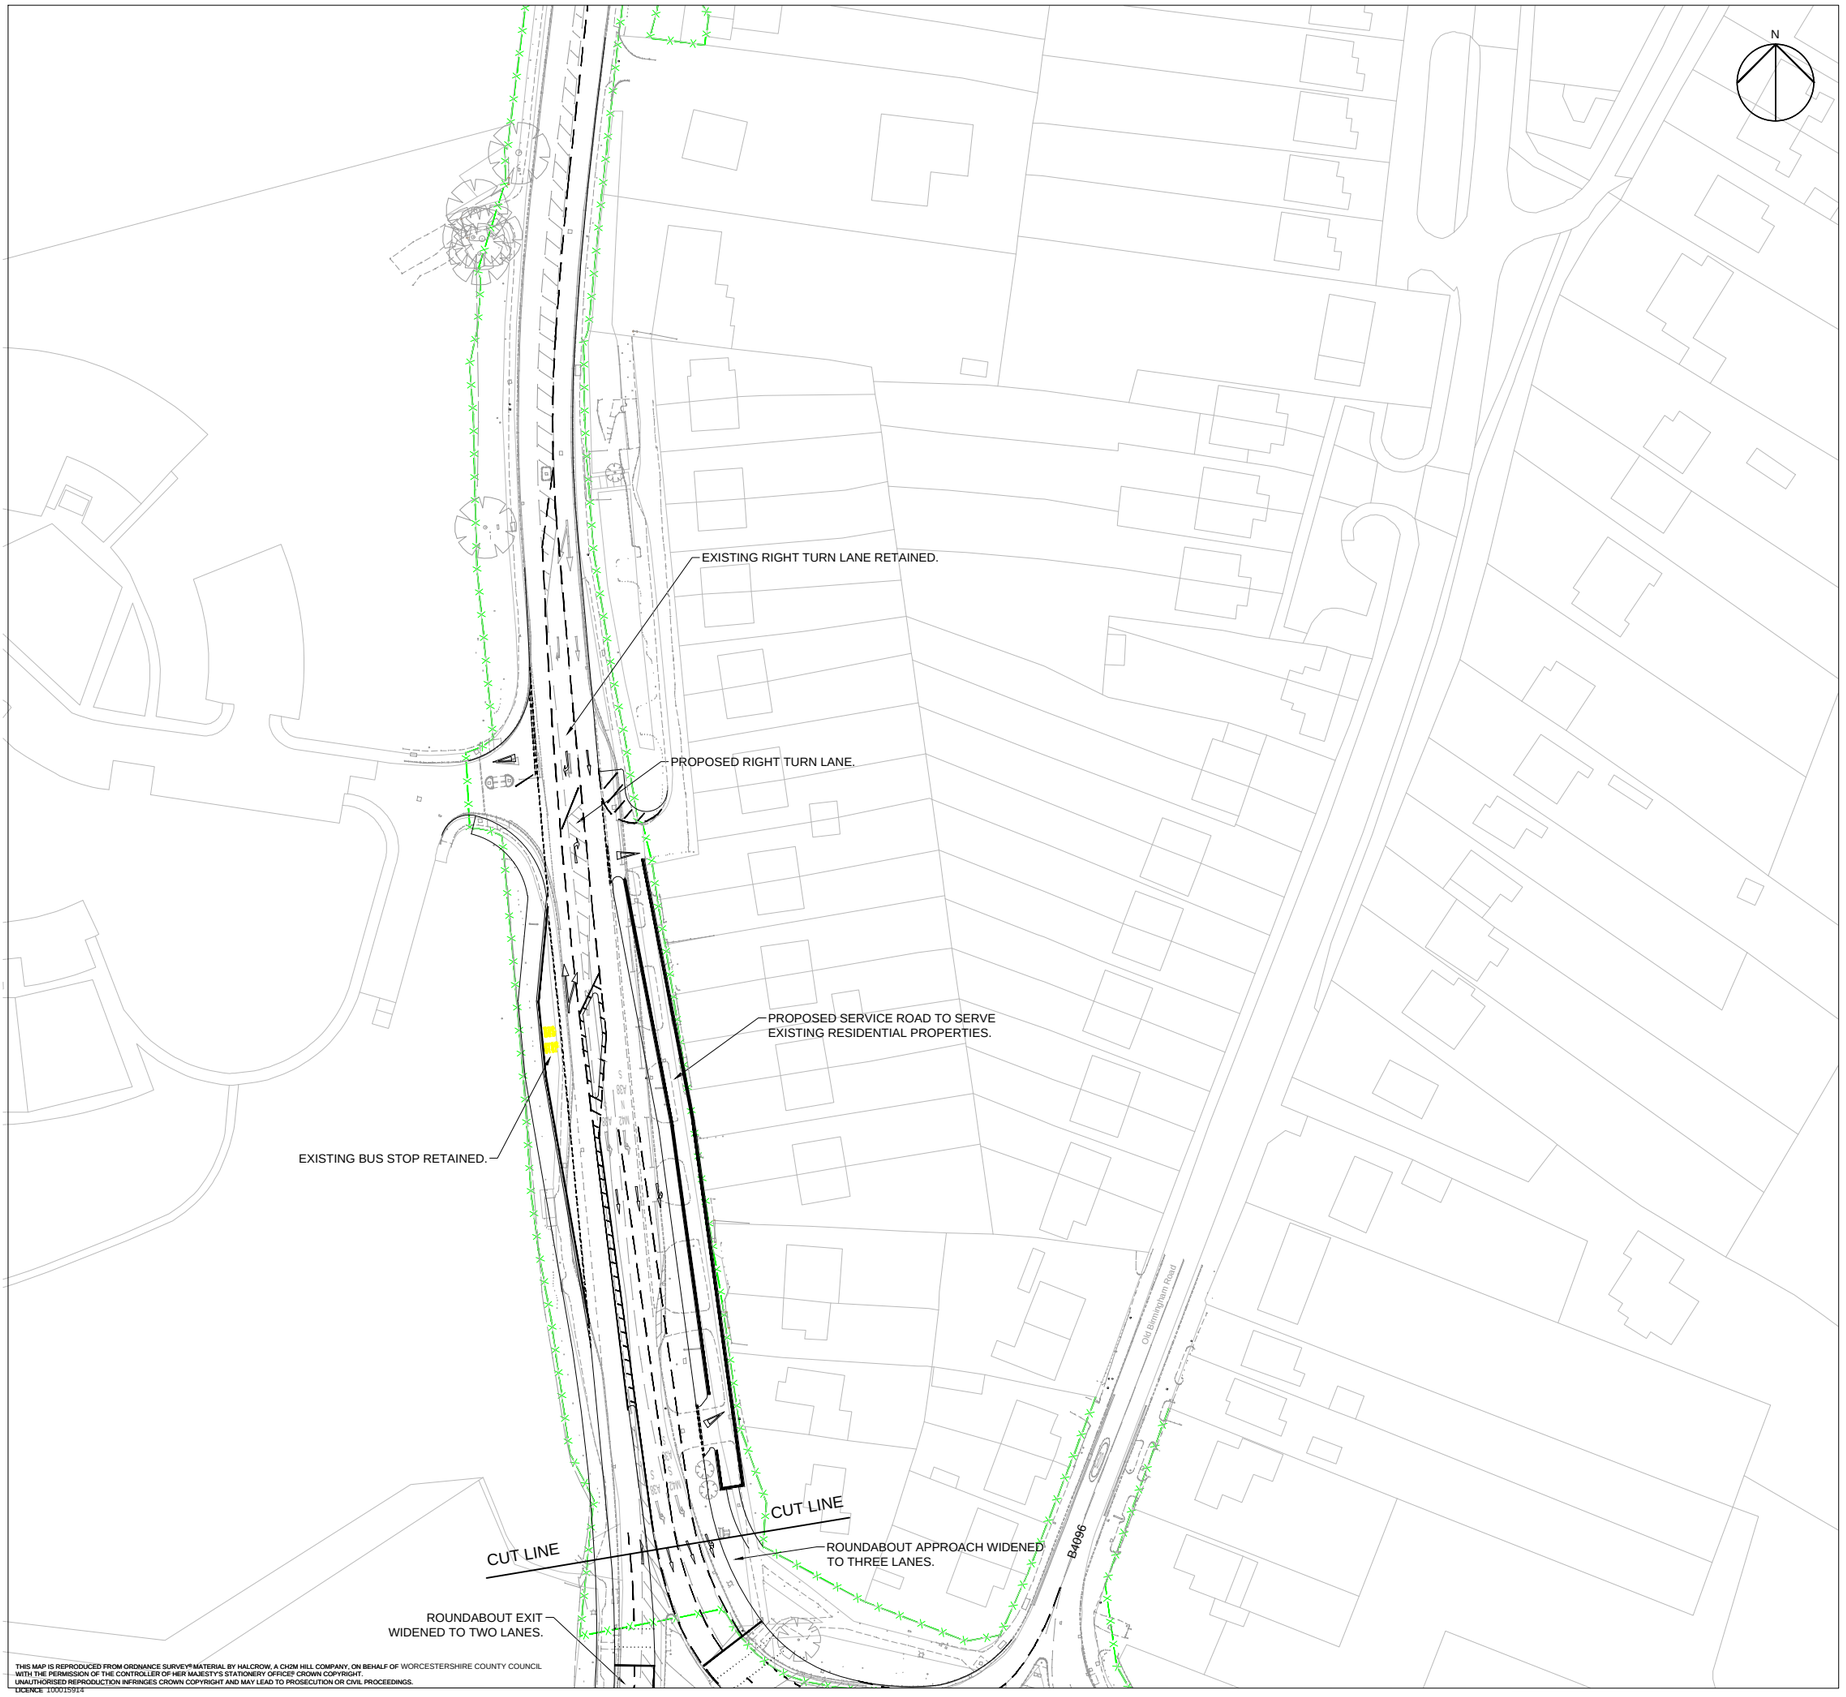

THIS MAP IS REPRODUCED FROM ORDNANCE SURVEY® MATERIAL BY HALCROW, A CH2M HILL COMPANY, ON BEHALF OF WORCESTERSHIRE COUNTY COUNCIL WITH THE PERMISSION OF THE CONTROLLER OF HER MAJESTY'S STATIONERY OFFICE© CROWN COPYRIGHT. UNAUTHORISED REPRODUCTION INFRINGES CROWN COPYRIGHT AND MAY LEAD TO PROSECUTION OR CIVIL PROCEEDINGS. LICENCE 100015914

GENERAL NOTES

1. DO NOT SCALE FROM THIS DRAWING.
2. ALL DIMENSIONS ARE IN METRES UNLESS STATED OTHERWISE.
3. THE PROPOSED LAYOUT SHOWN WILL BE SUBJECT TO DETAILED DESIGN, TECHNICAL CHECKING AND APPROVALS.
4. ALL ROAD MARKINGS ARE INDICATIVE AT THIS STAGE AND NEED TO BE REFINED AS PART OF DESIGN DEVELOPMENT.

KEY

—X—X—X—X— HIGHWAY BOUNDARY.

KEY PLAN

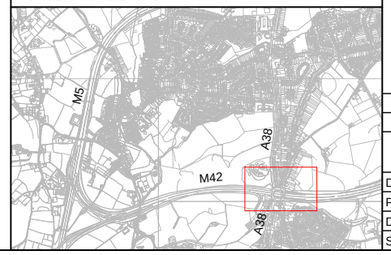

STATUS	REV	DATE	REVISION	BY	APVD
S2	P02	26/07/2018	REVISED FOR SAFETY AUDIT	EC	MvDA

DSGN	DR	CHK	APVD
MT	LPB	ER	MvDA

DRG STATUS	DRG REV
S2	P02

worcestershire countycouncil

WORCESTERSHIRE COUNTY COUNCIL
COUNTY HALL, SPETCHLEY ROAD
WORCESTER WR5 2NP

ch2m

A38 BROMSGROVE TRANSPORT STRATEGY
A38/M42
PRELIMINARY DESIGN LAYOUT

1:500
VERIFY SCALE
BAR IS 25mm ON ORIGINAL DRAWING.
0 25mm

DATE	28/03/2018
PROJ	694944.SA.09
DWG	HGN-01-DR-C-0019
SHEET	1 of 3

REUSE OF DOCUMENTS: THIS DOCUMENT, AND THE IDEAS AND DESIGNS INCORPORATED HEREIN, AS AN INSTRUMENT OF PROFESSIONAL SERVICE, IS THE PROPERTY OF CH2M HILL AND IS NOT TO BE USED, IN WHOLE OR IN PART, FOR ANY OTHER PROJECT WITHOUT THE WRITTEN AUTHORIZATION OF CH2M HILL.

©CH2M HILL 2013. ALL RIGHTS RESERVED.

FILENAME: 694944.SA.09-HGN-01-DR-C-0019 - M42 PRELIMINARY DESIGN.dwg PLOT DATE: 27/07/2018 PLOT TIME: 1:32pm