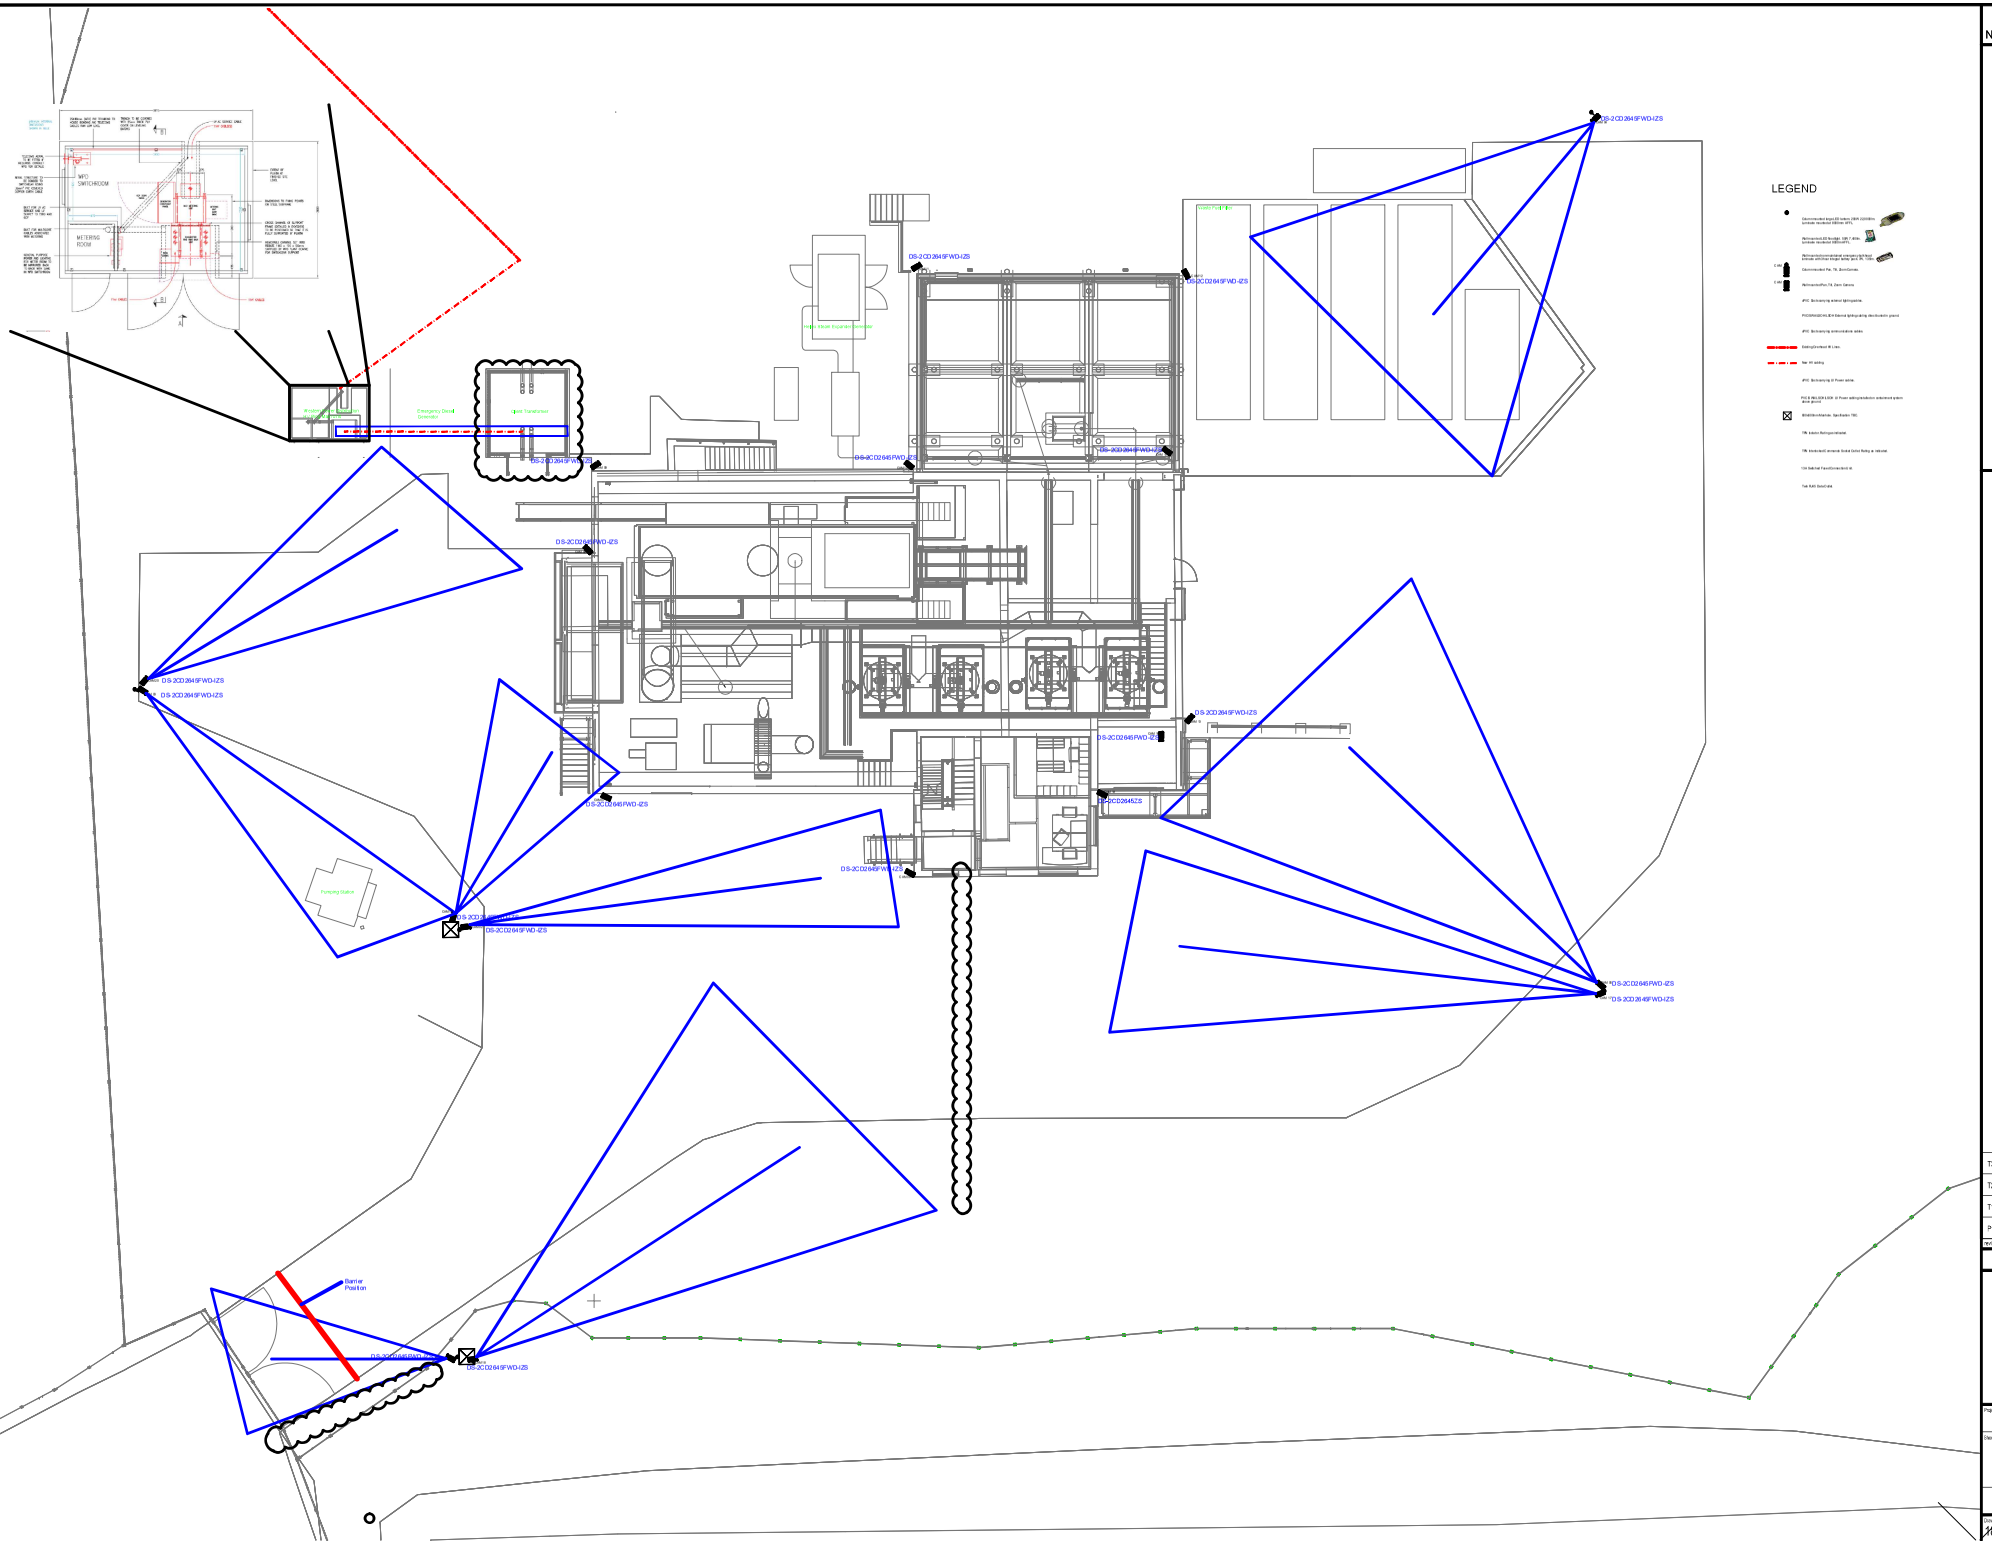

NOTES

revision	date	description	checked by
T3	05-07-20	Tender Issue.	AC
T2	11-10-19	Tender Issue.	AC
T1	03-10-19	Tender Issue.	AC
P1	03-06-19	Draft Issue.	AC

Do not scale this drawing. Take check dimensions on site, The contractor is responsible for pointing out all discrepancies to the Architect / Engineer.

CLEARWATER
SUITE 5A, CRINGLEFORD BUSINESS CENTRE, INTWOOD ROAD, CRINGLEFORD, NORWICH, NORFOLK, NR4 6AJ
TEL: 01603 451595

Project Title: Malvern CWI

Sheet Title: M&E External Site Services Layout

Scale	Date	Drawn	Officer	Checked
1:125 @A1	September 19	CP	AC	MC

Drawing No: 1806607-CWN-XX-XX-DR-E-2701 | Revision: T3