LAND ACQUISITION SUMMARY

PLOT REF	AREA (Ha)	LAND REGISTRY TITLE NUMBER
1	0.0131	WR94264
TOTAL	0.0131	

RIGHTS FOR PERMANENT OR TEMPORARY LAND OCCUPATION

PLOT REF	AREA (Ha)	LAND REGISTRY TITLE NUMBER
2	0.0122	HW176394
3	0.0026	HW168116
4	0.0018	WR145291
5	0.0005	UNKNOWN
6	0.0054	WR35013
TOTAL	0.0122	

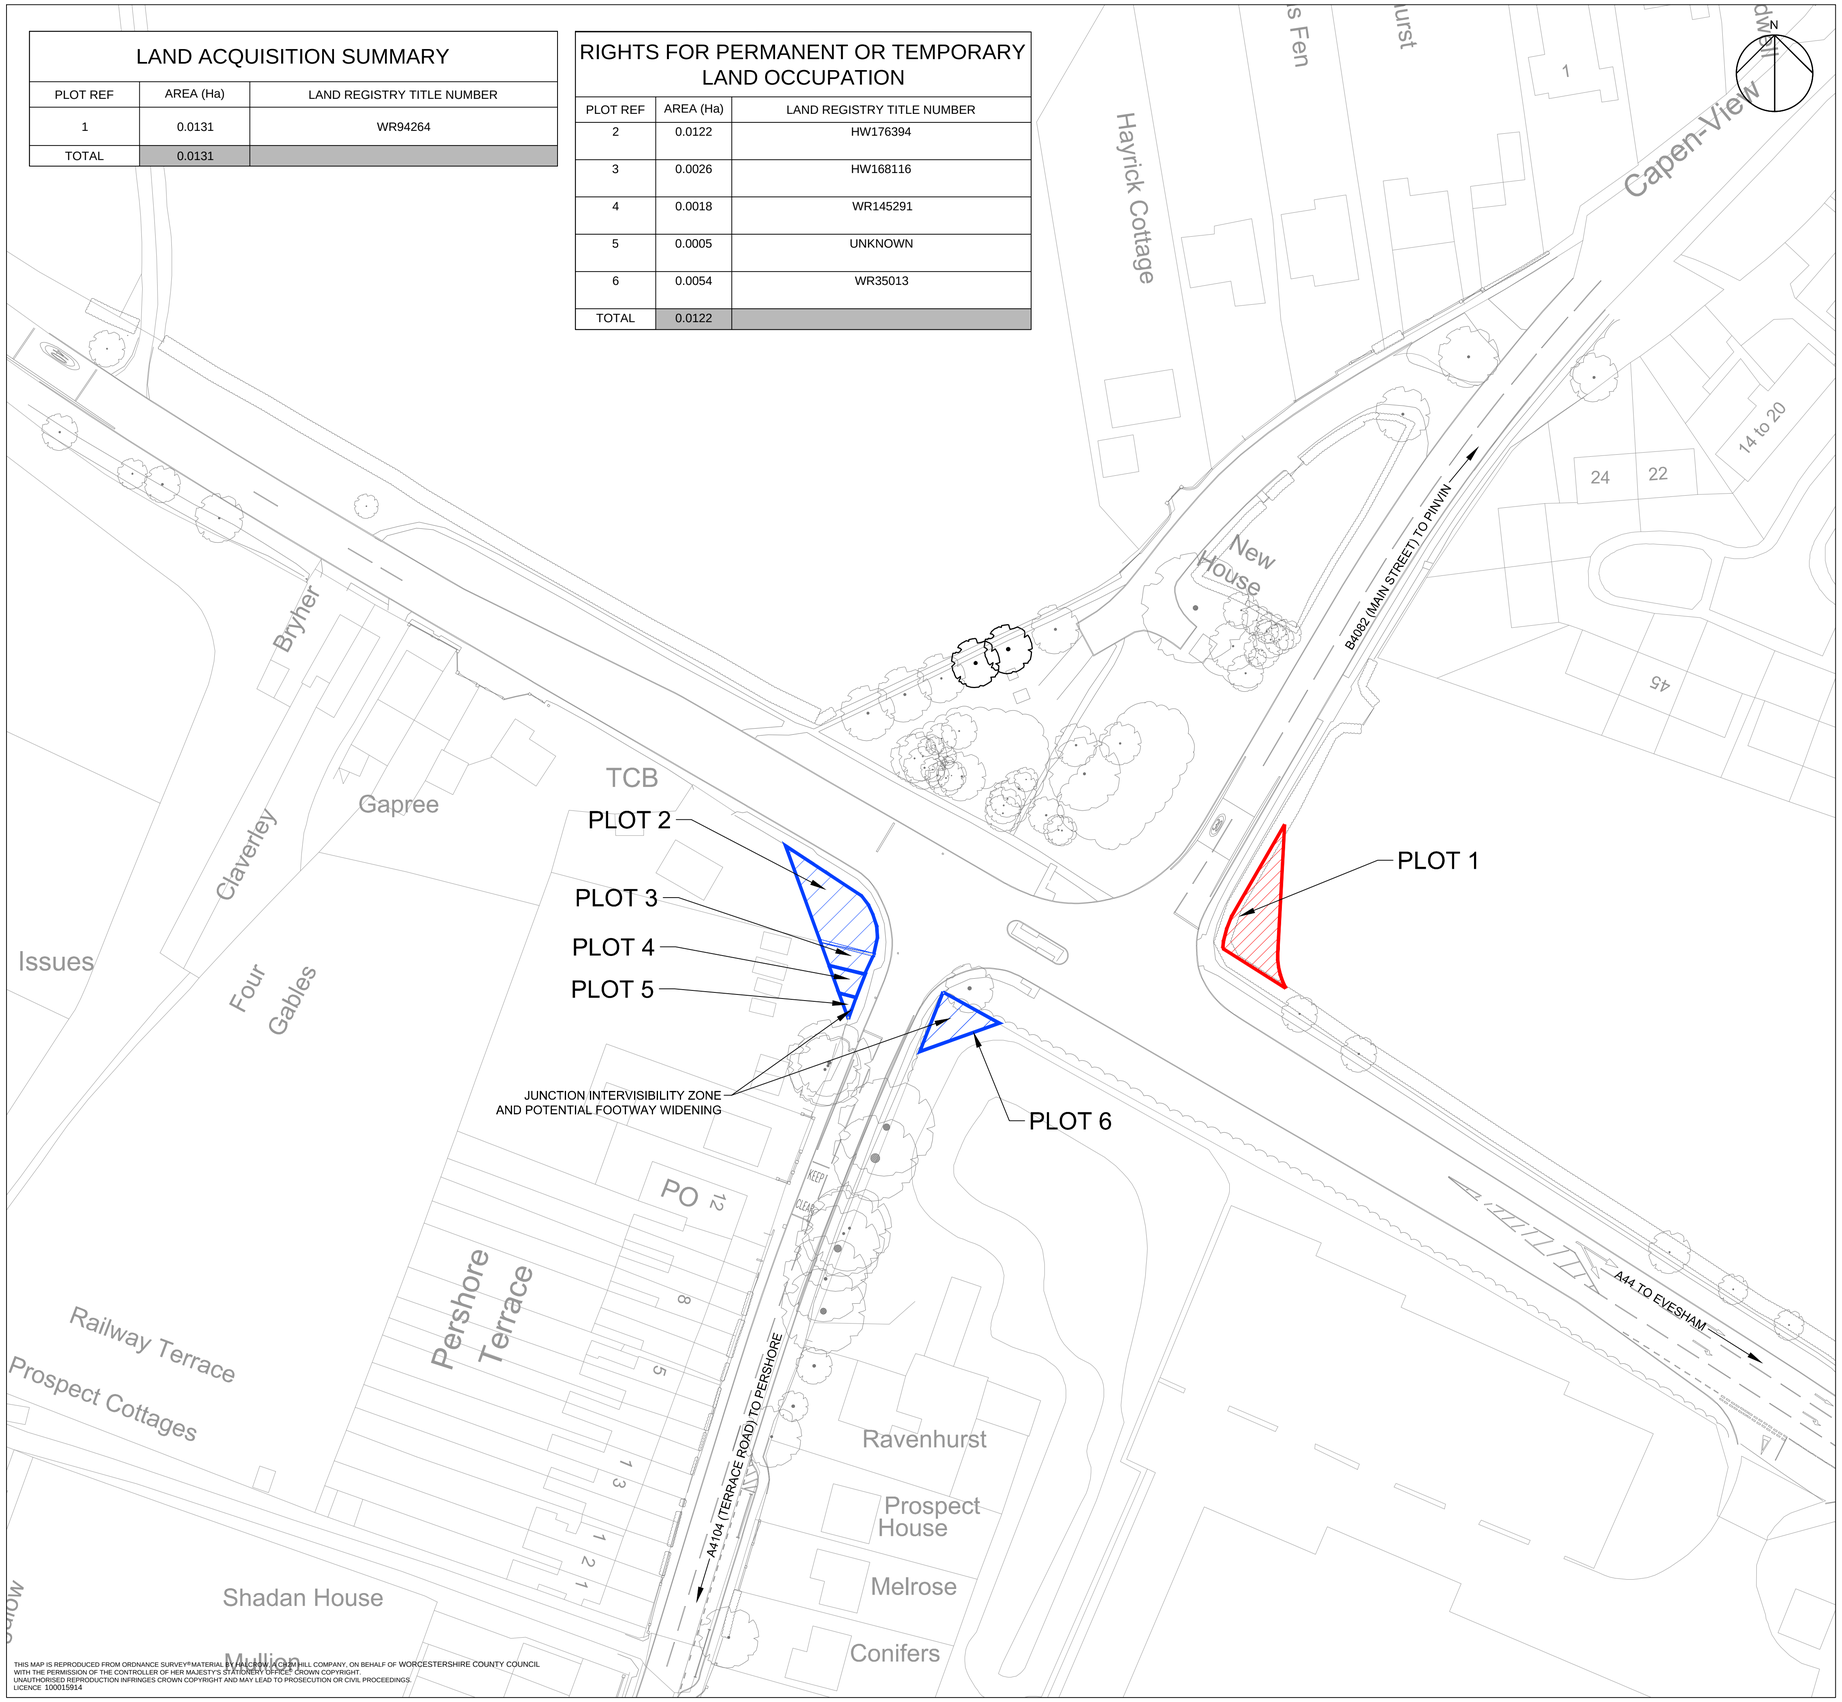

THIS MAP IS REPRODUCED FROM ORDNANCE SURVEY® MATERIAL BY ARCADIS / CH2M HILL COMPANY, ON BEHALF OF WORCESTERSHIRE COUNTY COUNCIL WITH THE PERMISSION OF THE CONTROLLER OF HER MAJESTY'S STATIONERY OFFICE. CROWN COPYRIGHT. UNAUTHORISED REPRODUCTION INFRINGES CROWN COPYRIGHT AND MAY LEAD TO PROSECUTION OR CIVIL PROCEEDINGS. LICENCE 100015914

GENERAL NOTES

1. THE PROPOSED WORKS SHOWN ARE AT A CONCEPTUAL DESIGN STAGE, AND THE LAND ACQUISITION BOUNDARIES MAY BE SUBJECT TO CHANGE.
2. LAND BOUNDARIES AND TITLE NUMBERS SHOWN ARE TO BE CHECKED AND VERIFIED BY WORCESTERSHIRE COUNTY COUNCIL.

KEY

0 10 20 30 40 50
SCALE 1:500 (A1) METRES

LEGEND

- LAND ACQUISITION
- RIGHTS FOR ONGOING MAINTENANCE OF VISIBILITY SPLAY

KEY PLAN

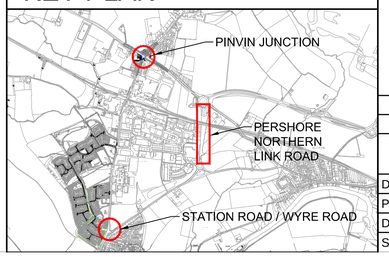

DSGN	REV	STATUS	DATE	DR	CHK	APVD	BY	APVD	DRG STATUS	DRG REV
	P1	S2	20/06/2017	-	DE	CB	DE	CB		P1

REVISION

worcestershire countycouncil

WORCESTERSHIRE COUNTY COUNCIL
COUNTY HALL, SPETCHLEY ROAD
WORCESTER WR5 2NP

ch2m

PERSHORE INFRASTRUCTURE IMPROVEMENTS
PINVIN JUNCTION
LAND ACQUISITION PLAN

1:500
VERIFY SCALE
BAR IS 25mm ON ORIGINAL DRAWING.
0 25mm

DATE	20/06/2017
PROJ	473946.SM
DWG	HGN-01-DR-C-0011
SHEET	1 of 1