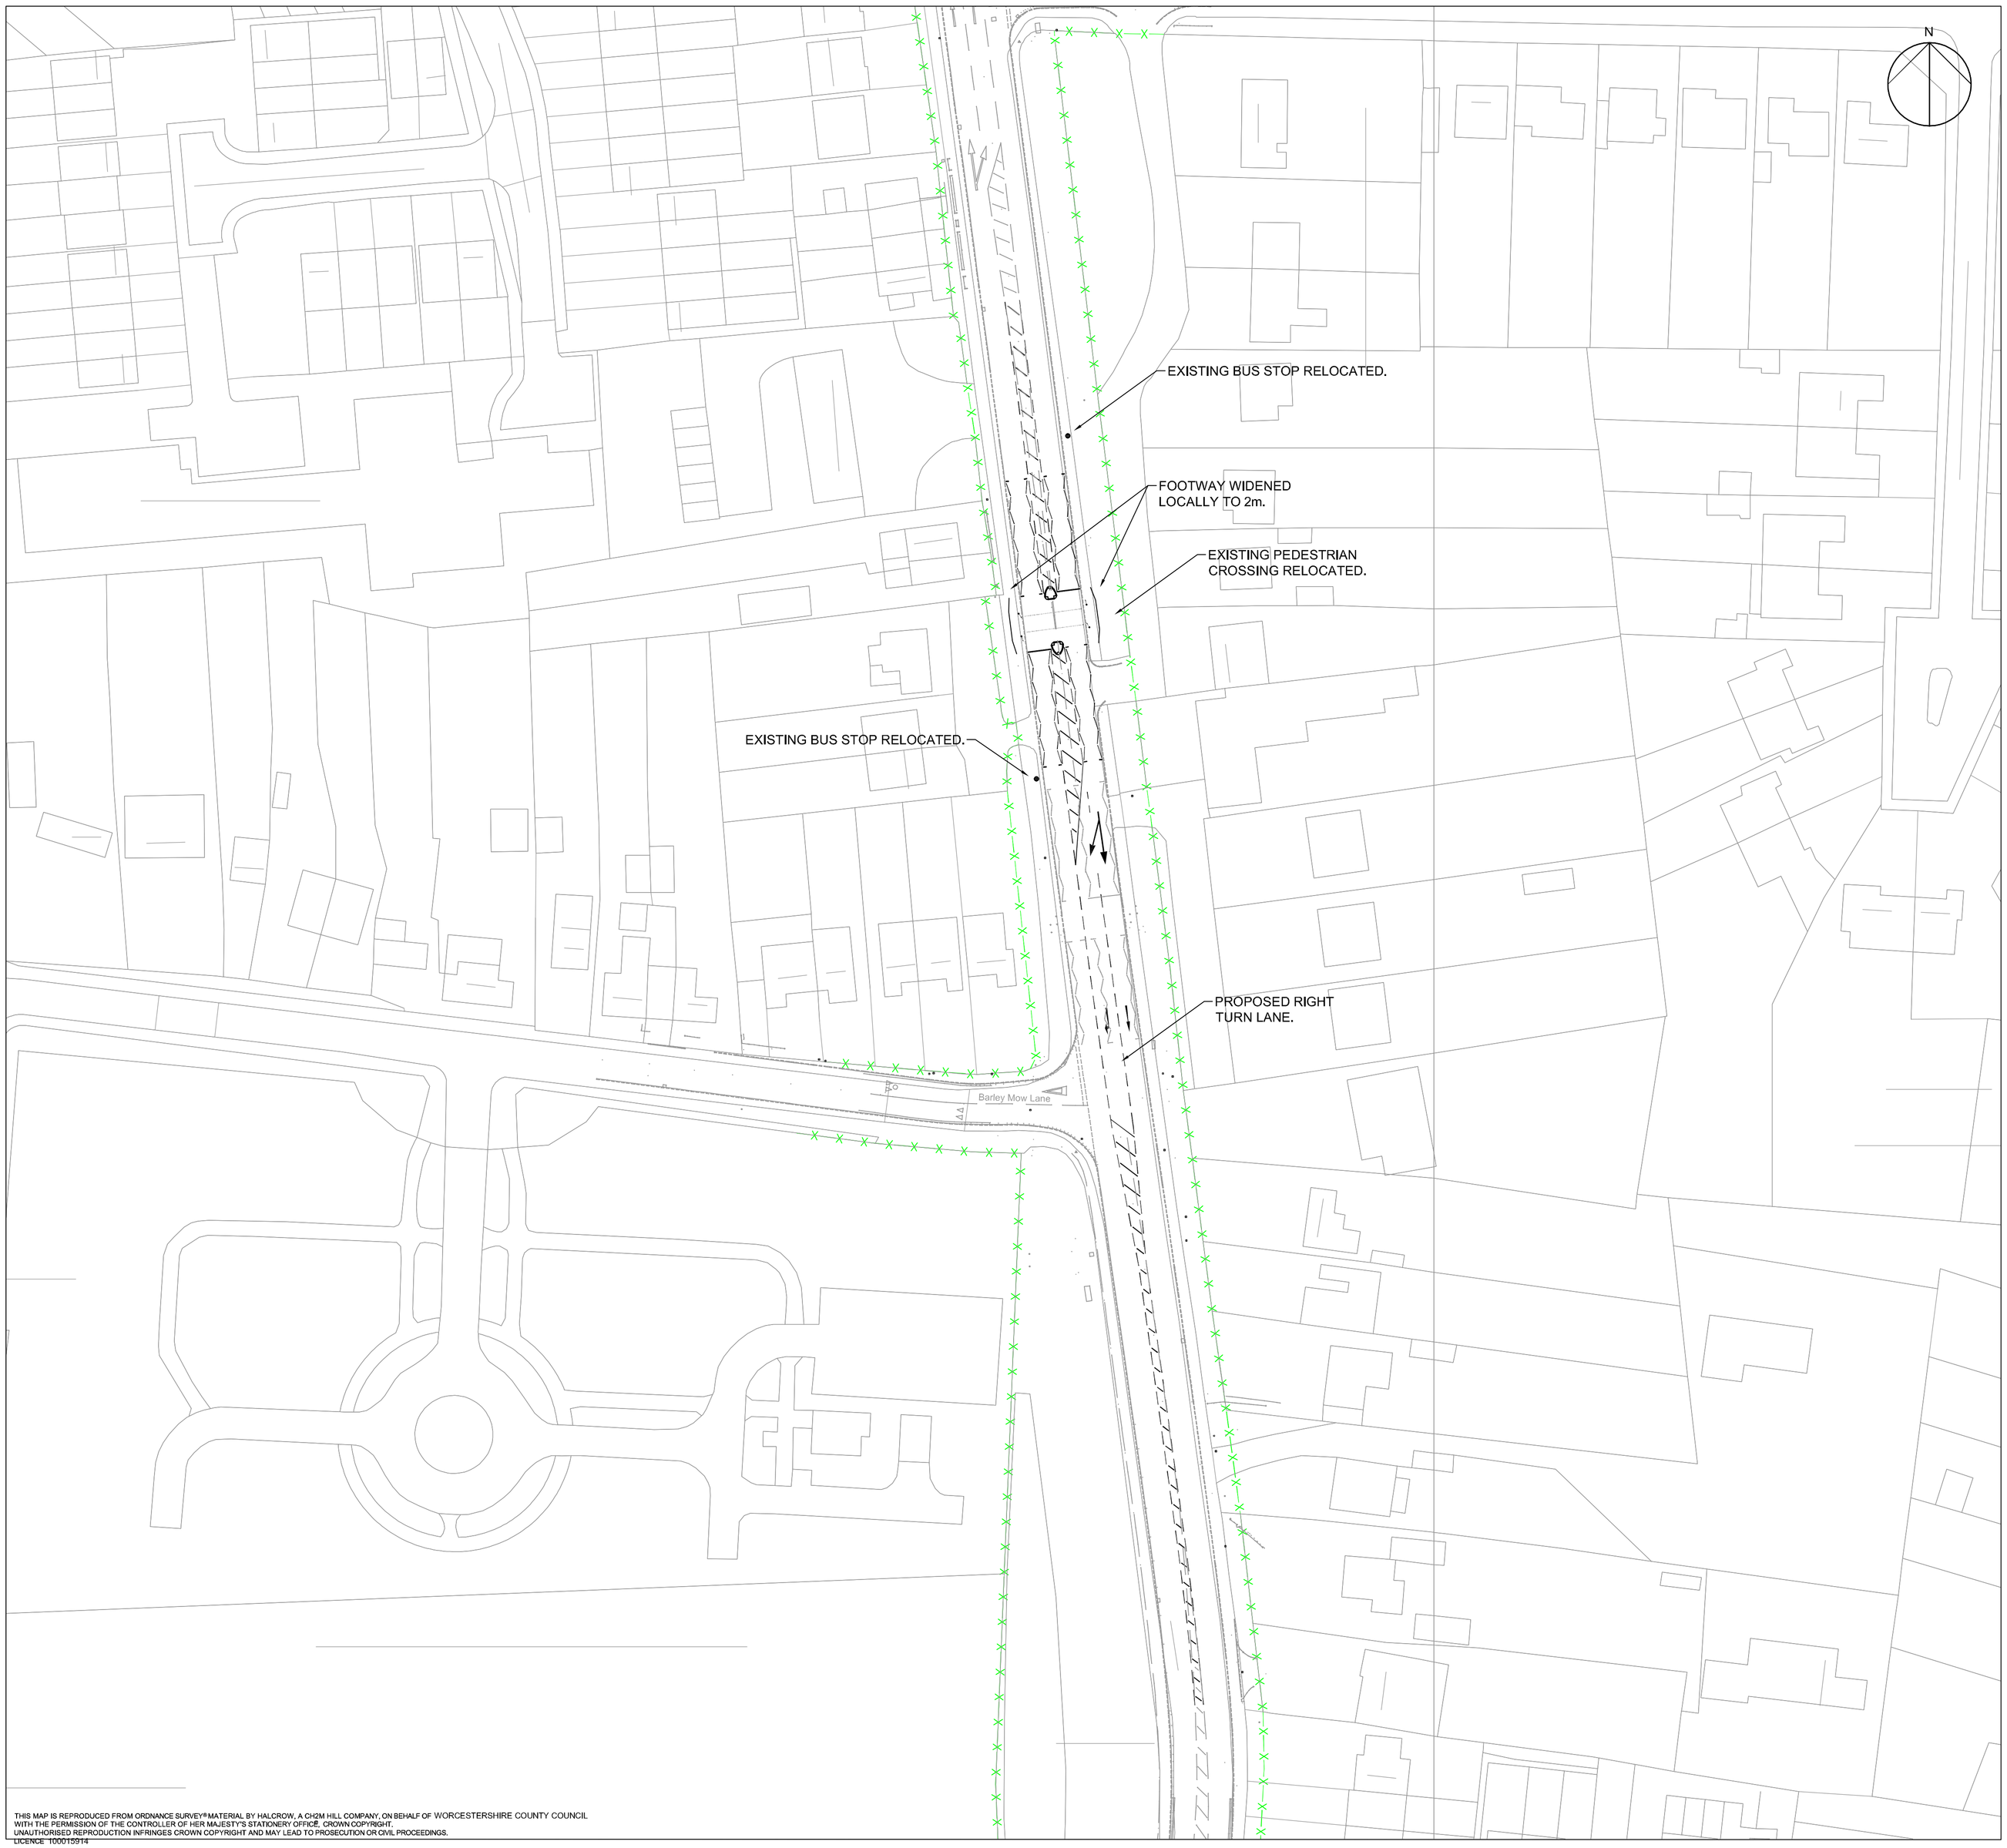

THIS MAP IS REPRODUCED FROM ORDNANCE SURVEY® MATERIAL BY HALCROW, A CH2M HILL COMPANY, ON BEHALF OF WORCESTERSHIRE COUNTY COUNCIL WITH THE PERMISSION OF THE CONTROLLER OF HER MAJESTY'S STATIONERY OFFICE. CROWN COPYRIGHT. UNAUTHORISED REPRODUCTION INFRINGES CROWN COPYRIGHT AND MAY LEAD TO PROSECUTION OR CIVIL PROCEEDINGS. LICENCE 100019914

GENERAL NOTES

1. DO NOT SCALE FROM THIS DRAWING.
2. ALL DIMENSIONS ARE IN METRES UNLESS STATED OTHERWISE.

KEY

HIGHWAY BOUNDARY.

KEY PLAN

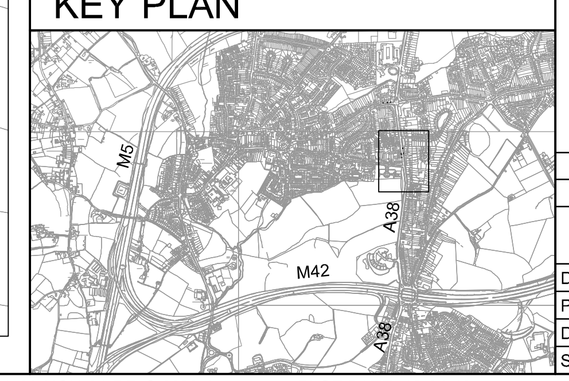

STATUS	REV	DATE	DR	CHK	APVD	BY	APVD	DRG STATUS	DRG REV
DSGN			-	LPB	ER			S2	P01

REVISION

worcestershire
countycouncil

WORCESTERSHIRE COUNTY COUNCIL
COUNTY HALL, SPETCHLEY ROAD
WORCESTER WR5 2NP

ch2m

A38 BROMSGROVE TRANSPORT STRATEGY

A38/BARLEY MOW PRELIMINARY DESIGN LAYOUT

1:500	
VERIFY SCALE	
BAR IS 25mm ON ORIGINAL DRAWING. 0 25mm	
DATE	28/03/2018
PROJ	694944.SA.09
DWG	HGN-01-DR-C-0023
SHEET	1 of 1

©CH2M HILL 2013. ALL RIGHTS RESERVED.

REUSE OF DOCUMENTS: THIS DOCUMENT, AND THE IDEAS AND DESIGNS INCORPORATED HEREIN, AS AN INSTRUMENT OF PROFESSIONAL SERVICE, IS THE PROPERTY OF CH2M HILL AND IS NOT TO BE USED, IN WHOLE OR IN PART, FOR ANY OTHER PROJECT WITHOUT THE WRITTEN AUTHORIZATION OF CH2M HILL.

FILENAME: 694944.SA.09-HGN-01-DR-C-0023.dwg PLOT DATE: 12-04-18 PLOT TIME: 2:35pm